FilmL.A., Inc.
6255 W Sunset Blvd, 12th Floor
Hollywood, CA 90028
t: (213)977-8600 - f: (213)977-8601
www.filmla.com

Summary Information

Permit No: F00155517-B **Type of Permit:** FILMING **Release Date:** 08/27/2019

Production Company SOUTH BAY PRODUCTIONS LLC
PROPAGATE CONTENT, LLC

Insured Company Name SOUTH BAY PRODUCTIONS LLC
PROPAGATE CONTENT, LLC

Contact No. 1 Phone 310-480-6793
Contact No. 2 Phone N/A
Fax N/A
Address 1626 N. WILCOX AVE, #648
LOS ANGELES, California 90028

Production Title CHASERS

Type of Production TV Drama

Producer David Lincoln

Director Robert Garant

1st AD Dave Halls

Production Manager n/a n/a

FilmL.A. Coordinator Hans Groszkruger

Location Manager Murray Miller
Primary Phone Mobile - 310-480-6793
Secondary Phone

Location Assistant n/a n/a
Primary Phone Mobile - 310-480-6793
Secondary Phone

Fees

FILMLA NON-REFUNDABLE FILM PERMIT RIDER FEE	$111.00

Total Permit Fee $111.00

Number of Locations 1

NOT A PERMIT

FilmL.A., Inc.
6255 W Sunset Blvd, 12th Floor
Hollywood, CA 90028
t: (213)977-8600 - f: (213)977-8601
www.filmla.com

Summary Information

Location

Location 1 of 1

Permit Number F00155517-B
Production Company SOUTH BAY PRODUCTIONS LLC PROP...
Insured Company SOUTH BAY PRODUCTIONS LLC PROP...
Production Title CHASERS

Location Manager Murray Miller
Primary Phone Mobile - 310-480-6793
Secondary Phone

Location Address N Spring St & Baker St, Los Angeles, CA, 90012
Location Type Intersection
Prep Dates 8/27/2019 - 8/27/2019 07:00 - 15:00 1 day
Film Dates 8/27/2019 - 8/28/2019 15:00 - 09:00 2 days
Strike Dates 8/28/2019 - 8/28/2019 07:00 - 11:00
Open or Closed to the Public Open
Generic Conditions Community Survey Obtained
Must Maintain 5' Clearance on Sidewalks/Walkways
Must maintain local/emergency access
No cast or crew parking on area streets
Number of uniformed officers listed on the permit is a minimum requirement. Permittee remains responsible for deploying a sufficient number of uniformed officers to provide traffic and crowd control to ensure the safety of the film crew and the public.
Please see attached document Baker St & Aurora St (closure) - Chasers (Rev 1).pdf

Equipment on Location

Type	Quantity
5 or 10 ton trucks	5
Cast/Crew vehicles	65
Catering Truck	1
Condors	1
Cranes	1
Cube Trucks	3
Generator	1
Honey Wagons	1
Picture vehicles	3
Portable restrooms	1
Scissor Lifts	1
Semi Trucks	5
Stakebed Trucks	5
Trailers	3
Vans	4

Personnel on Location

Type	Quantity
Cast	5
Crew	85
Extras	25
LA City UFSO assigned	45770
Off-Duty/Retired LAPD Officer(s)	2

Filming Activities Atmospheric smoke effects (water based); Drive ups & away; Equipment on sidewalk, in curb lane & across street; Exterior Dialogue; Intermittent pedestrian control; Intermittent traffic control - 2 minutes standard; Wetdown; 20 background on street. Talent on Fire/ Car on fire/ talent smoking cigarette ;

NO PERMIT

FilmL.A., Inc.
6255 W Sunset Blvd, 12th Floor
Hollywood, CA 90028
t: (213)977-8600 - f: (213)977-8601
www.filmla.com

Summary Information — Location

Permit Number F00155517-B
Production Company SOUTH BAY PRODUCTIONS LLC PROP...
Insured Company SOUTH BAY PRODUCTIONS LLC PROP...
Production Title CHASERS

Location Manager Murray Miller
Primary Phone Mobile - 310-480-6793
Secondary Phone

Special Effects:

Type	No. Times Per Day	No. Takes Per Take
Fire Effects	6 - 10	6 - 10

Description of F/X Scene: Talent on Fire/ Car on fire/ talent smoking cigarette

Jurisdiction **Political:** Los Angeles City - Council District 01 **Police:** Los Angeles Police Department **Fire:** Los Angeles City

Thomas Guide **Page:** 634 **Grid:** H1

Coordinator Note UFSO 8/27 1500 TO 8/28 0900 (ONE DATE)
UFSO TO START AT SPRING ST AND BAKER LOCATION AND FOLLOW TO BROADWAY BRIDGE LOCATION

Coordinator Note RIDER "B" ADJUSTS START TIME OF THE CLOSURE FROM 10PM TO 8PM

Parking

Base Camp		Crew Parking	
Location Type : Other Location	1736 N Spring St, Los Angeles, CA, 90012	Location Type : Other Location	1736 N Spring St, Los Angeles, CA, 90012

Lane / Full Closure FULL CLOSURE: BAKER ST, N. SPRING ST EAST TO THE DEAD END

Approximate Footage 0 - 300

Date(s) 8/27/2019 to 8/27/2019 **Time(s)** 20:00 to 04:00

NOT A PERMIT

Permit #EQ0155518

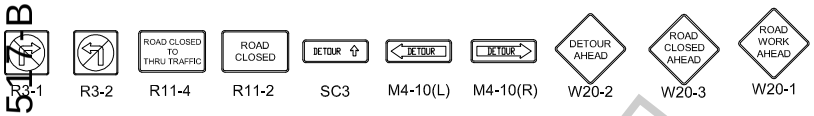

TRAFFIC SIGNAL

TRAFFIC CONE

TYPE I W/ SIGN

HIGH LEVEL WARNING DEVICE

TYPE III BARRICADE WITH SIGN

TYPE III BARRICADE

ALL TRAFFIC CONTROL WILL BE INSTALLED TO MEET OR EXCEED THE LATEST CA-MUTCD MINIMUM REQUIREMENTS

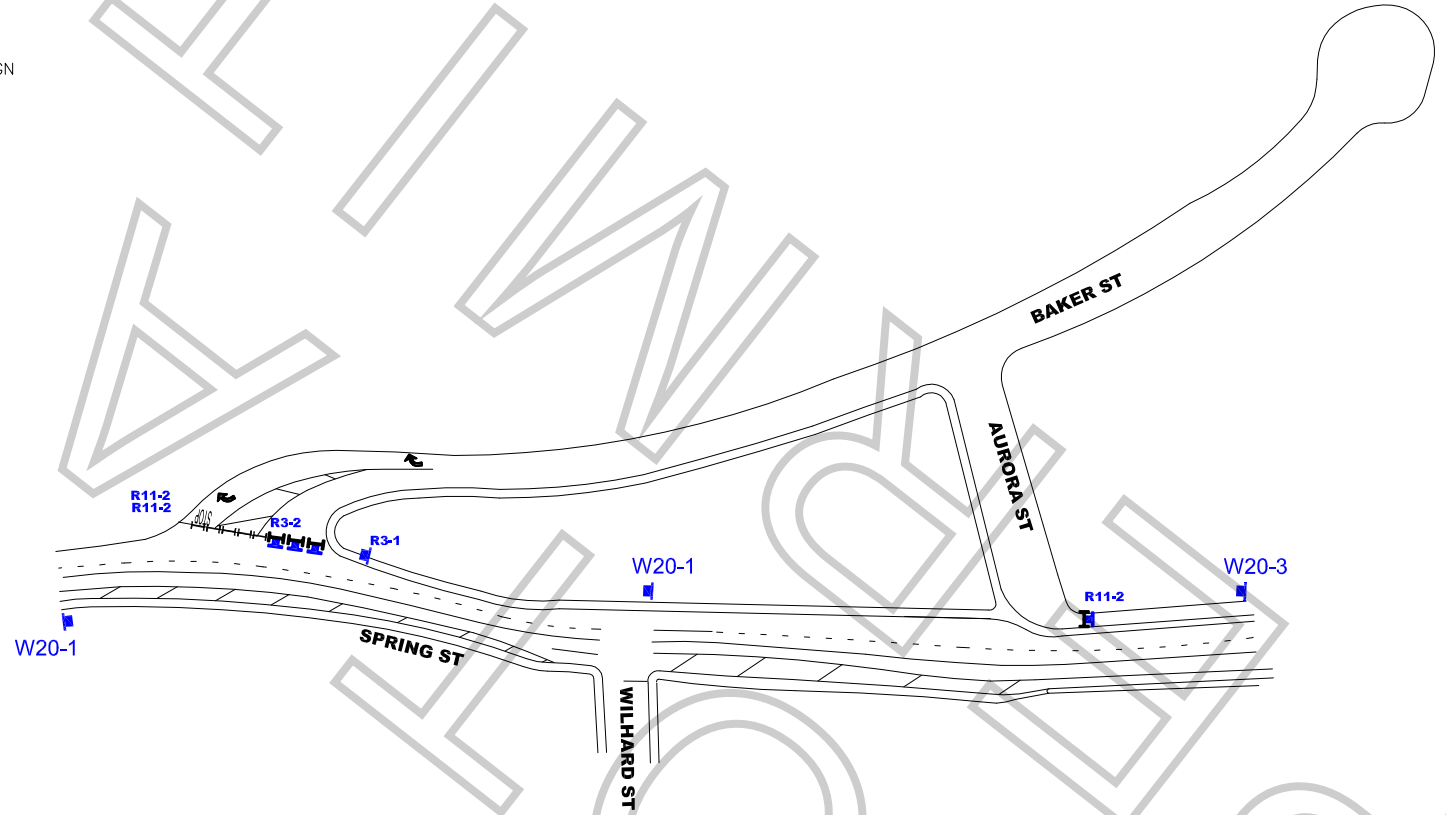

FINAL COPY

WORK ZONE TRAFFIC CONTROL PLAN
GENERAL NOTES

1. DATE/TIME: 8-27-19 FROM 20:00 HOURS TO 04:00 HOURS.

2. ALL SIGNING, STRIPING, AND TRAFFIC CONTROL DEVICES SHALL CONFORM TO THE (CURRENT) STATE OF CALIFORNIA DEPARTMENT OF TRANSPORTATION (CALTRANS) STANDARD PLANS AND STANDARD SPECIFICATIONS, CALIFORNIA MUTCD, AND ANY ADDENDUMS THERETO, AND AS SHOWN ON THESE PLANS, SYMBOLS AND ABBREVIATIONS USED ARE SHOWN ON CALTRANS STANDARD PLANS.
3. THERE WILL BE NO INTERFERENCE WITH TRAFFIC SIGNALS OR CROSSWALKS.
4. CONES WILL BE 28" MINIMUM HEIGHT AND HAVE REFLECTORIZED SLEEVES FOR NIGHT WORK.
5. POLICE WILL DIRECT TRAFFIC IF NECESSARY.

TCP FOR: SOUTH BAY PRODUCTIONS:
"CHASERS"

LOCATION:
BAKER ST CLOSURE FROM SPRING ST NORTH TO END
AURORA ST CLOSURE FROM BAKER TO END
LOS ANGELES, CALIFORNIA

CONTACT: MIKE WEBSTER
OFFICE# 323-579-1173
MURRAY MILLER
PH# 310-480-6793

JCL TRAFFIC SERVICES
(213) 622-9775
C31-CA Lic # 805357

DATE REVISIONS

DRAFTER: MARIO MENJIVAR
SCALE: N.T.S.
FILM LA: HG